
NOTES:


1. RAMSHIELD® TO BE CONSTRUCTED IN ACCORDANCE WITH SAFE DIRECTION ASSEMBLY DRAWING SD-RB-01000.

REVISIONS


REV.	ZONE	DESCRIPTION	DATE	APPV'D
A		Initial Issue, supersedes GR-WB-121	24/05/2022	HW
B		REVISION UPDATED	18/10/2022	HW
C		Added M20 Washer to Biker-Shield Splice Connection	26/03/2025	HW

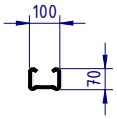


POST PLAN

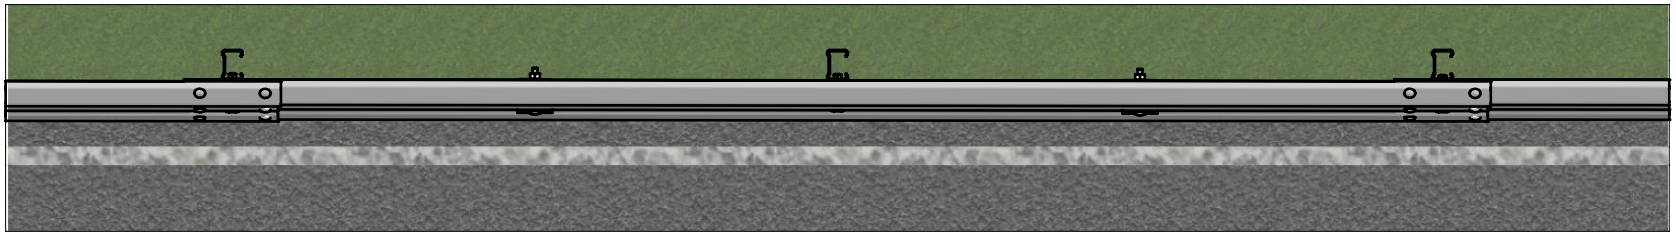

PLAN VIEW

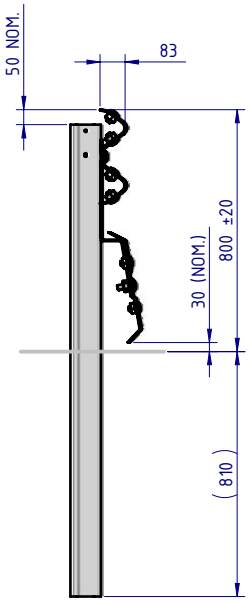

SIDE ELEVATION

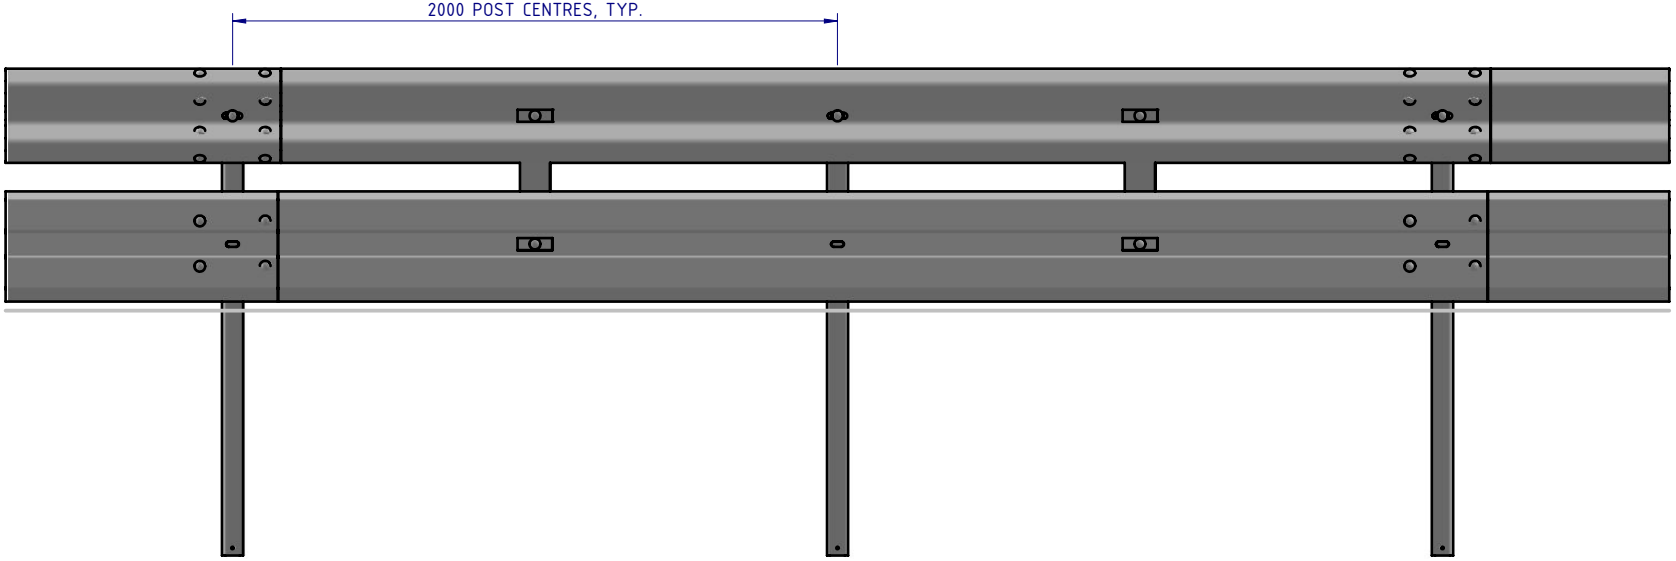

FRONT ELEVATION

MATERIAL:		
FINISH:		
STATUS	NAME	DATE
DRAWN	W. Rogulski	23/05/2022
CHK'D	T. Colquhoun	18/10/2022
APPV'D	H. Wallace	18/10/2022

SafeDirection CRASH BARRIER SOLUTIONS

COPYRIGHT All rights reserved
These drawings, plans and specifications and the copyright therein are the properties of Safe Direction Pty Ltd, and must not be used, reproduced or copied wholly or in part without written permission.

ABN: 53 156 459 684

U.N.O: TOLARANCES: ± 1mm ALL DIMENSIONS ARE IN: mm

THIRD ANGLE PROJECTION

STATUS: APPROVED

TITLE: Road Barriers - RamShield® W-Beam

RamShield® W-Beam, 2m Ctrs, 1560 Posts with Biker-Shield™

General Arrangement


DWG NO.	REVISION:	SHEET SIZE
SD-RB-01022	C	A4

WEIGHT: 145.0kg | DO NOT SCALE DRAWING | SCALE: 1:25 | SHEET 1 of 3

C:\Users\wesam.refahi\Documents\SDSYD\SD\Assembly\SD-RB Road Barriers\SD-RB-01000 RamShield W-Beam\SD-RB-01022 - RamShield W-Beam, 2m Ctrs, 1560mm Posts with Biker-Shield\ Wednesday, 26 March 2025 4:07:05 PM

BOM

ITEM NO.	PART NUMBER	DESCRIPTION	Weight kg	NOTES
1	SD-RB-01000	RamShield® W-Beam, 2m Ctrs, 1560 Posts	107.3	(1)
2	GR-MP-BR-0586-AG	Biker-Shield™ Mounting Bracket	2.2	
3	GR-MP-SR-4000-AG	Biker-Shield™ Beam, 4m NLL	21.1	
4	GR-MP-FS-0000-AG	Plate Washer	0.2	
5	GR-FS-16-0050-MZ	M16x50 Mushroom Head POST Bolt Class 4.6 HDG	0.1	
6	GR-FS-16-0000-HG	M16 Hex Nut, 32A/F Oversize, Deep, Class 8, HDG	0.10	
7	GR-FS-16-0032-MG	M16x32 Mushroom Head SPLICE Bolt & Oversize Nut Assy CL8.8	0.2	
8	GE-FS-20-0000-AG	M20 Washer HDG		

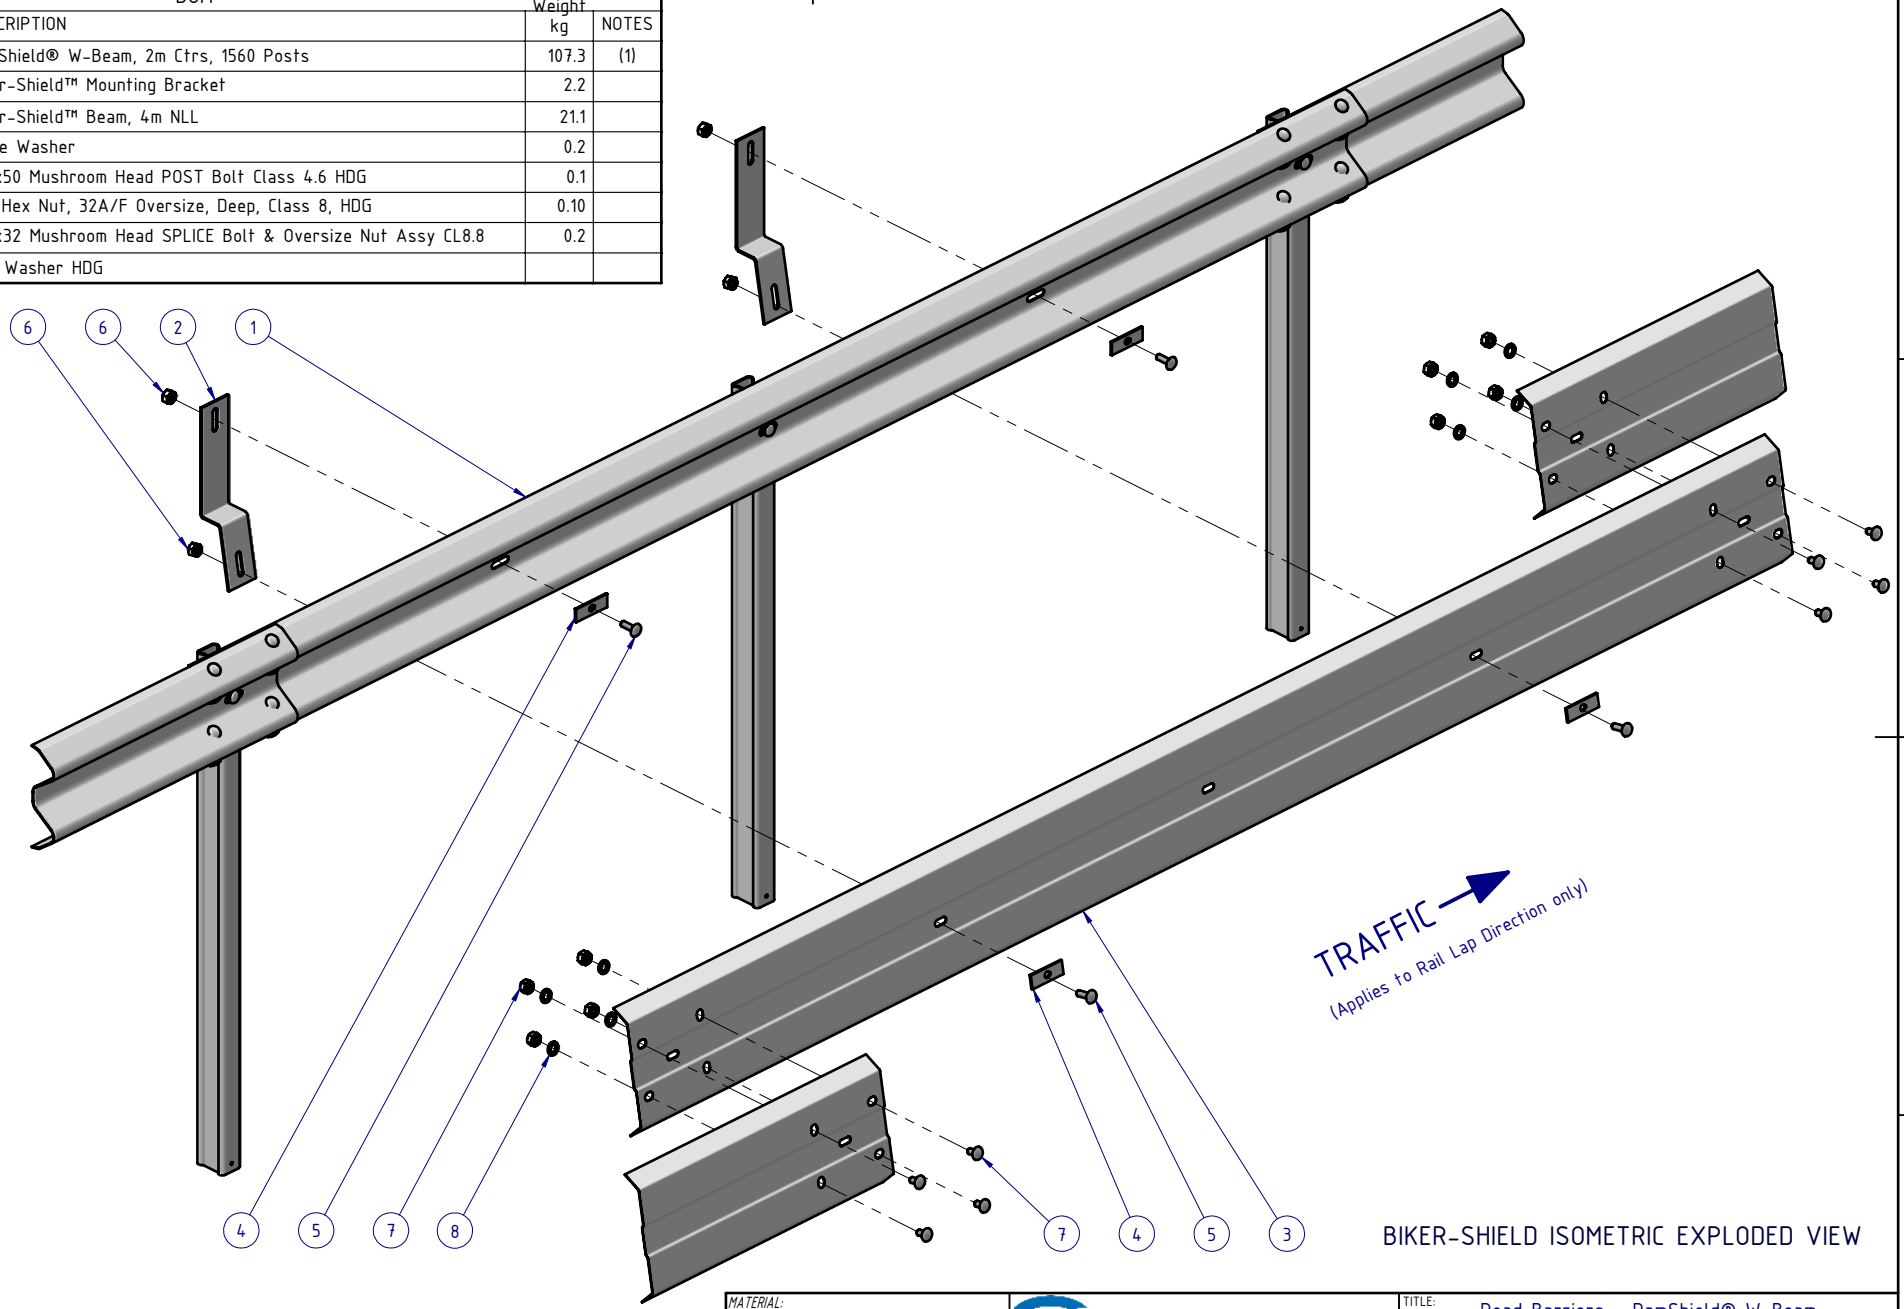

BIKER-SHIELD ISOMETRIC EXPLODED VIEW

NOTES:

1. RAMSHIELD® TO BE CONSTRUCTED IN ACCORDANCE WITH SAFE DIRECTION ASSEMBLY DRAWING SD-RB-01000.

MATERIAL:

FINISH:

STATUS	NAME	DATE
DRAWN	W. Rogulski	23/05/2022
CHK'D	T. Colquhoun	18/10/2022
APPV'D	H. Wallace	18/10/2022

SafeDirection
CRASH BARRIER SOLUTIONS

COPYRIGHT All rights reserved
These drawings, plans and specifications and the copyright therein are the properties of Safe Direction Pty Ltd, and must not be used, reproduced or copied wholly or in part without written permission.

ABN: 53 156 459 684

U.N.O: TOLARANCES: ± 1mm ALL DIMENSIONS ARE IN: mm

THIRD ANGLE PROJECTION

STATUS: APPROVED

TITLE:
Road Barriers - RamShield® W-Beam
RamShield® W-Beam, 2m Ctrs, 1560 Posts with Biker-Shield™
General Arrangement

DWG NO. SD-RB-01022

REVISION: C

SHEET SIZE: A4

WEIGHT: 145.0kg

DO NOT SCALE DRAWING


SCALE: 1:20

SHEET 2 of 3

C:\Users\wesam.refahi\Documents\SDSYD\SD\Assembly\SD-RB Road Barriers\SD-RB-01000 RamShield W-Beam\SD-RB-01022 - RamShield W-Beam, 2m Ctrs, 1560mm Posts with Biker-Shield\ Wednesday, 26 March 2025 4:07:05 PM

NOTES:

1. RAMSHIELD® TO BE CONSTRUCTED IN ACCORDANCE WITH SAFE DIRECTION ASSEMBLY DRAWING SD-RB-01000.

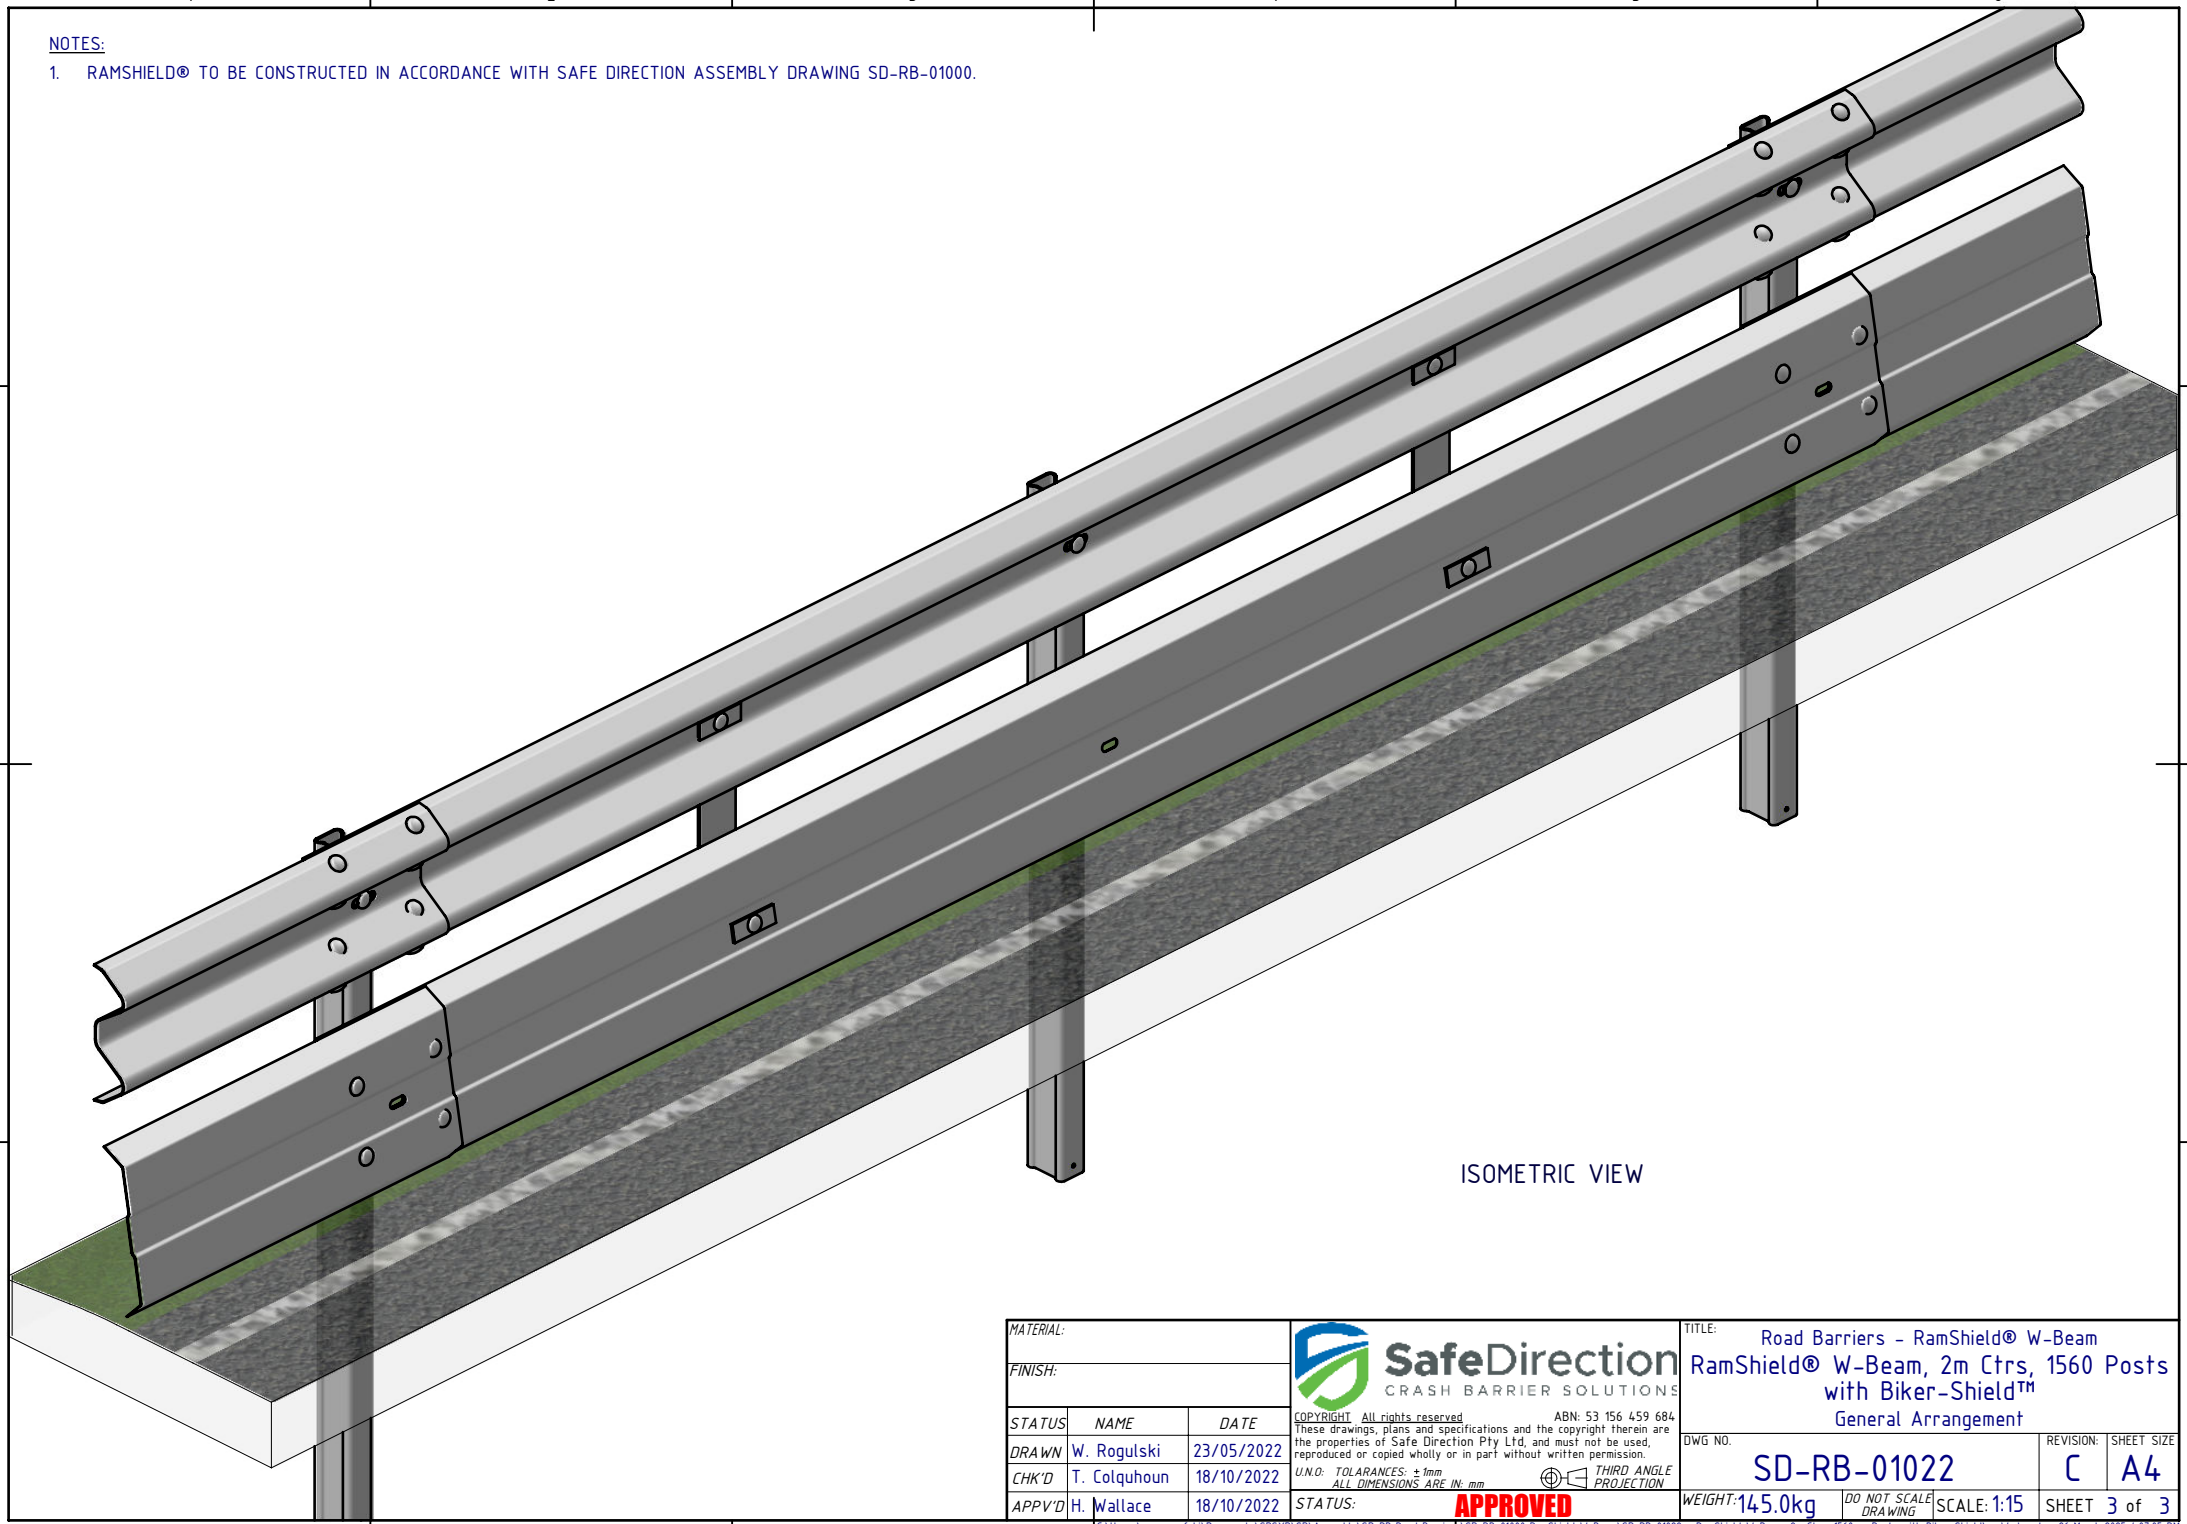

ISOMETRIC VIEW

MATERIAL:		
FINISH:		
STATUS	NAME	DATE
DRAWN	W. Rogulski	23/05/2022
CHK'D	T. Colquhoun	18/10/2022
APPV'D	H. Wallace	18/10/2022

SafeDirection
CRASH BARRIER SOLUTIONS

COPYRIGHT All rights reserved
These drawings, plans and specifications and the copyright therein are the properties of Safe Direction Pty Ltd, and must not be used, reproduced or copied wholly or in part without written permission.

ABN: 53 156 459 684

U.N.O: TOLARANCES: ± 1mm
ALL DIMENSIONS ARE IN: mm

THIRD ANGLE PROJECTION

STATUS: APPROVED

TITLE:
Road Barriers - RamShield® W-Beam
RamShield® W-Beam, 2m Ctrs, 1560 Posts with Biker-Shield™
General Arrangement

DWG NO.	REVISION:	SHEET SIZE
SD-RB-01022	C	A4

WEIGHT: 145.0kg | DO NOT SCALE DRAWING | SCALE: 1:15 | SHEET 3 of 3

C:\Users\wesam.refahi\Documents\SDSYD\SD\Assembly\SD-RB Road Barriers\SD-RB-01000 RamShield W-Beam\SD-RB-01022 - RamShield W-Beam, 2m Ctrs, 1560mm Posts with Biker-Shield\ Wednesday, 26 March 2025 4:07:05 PM